FERRARIAS - ALMANSIL

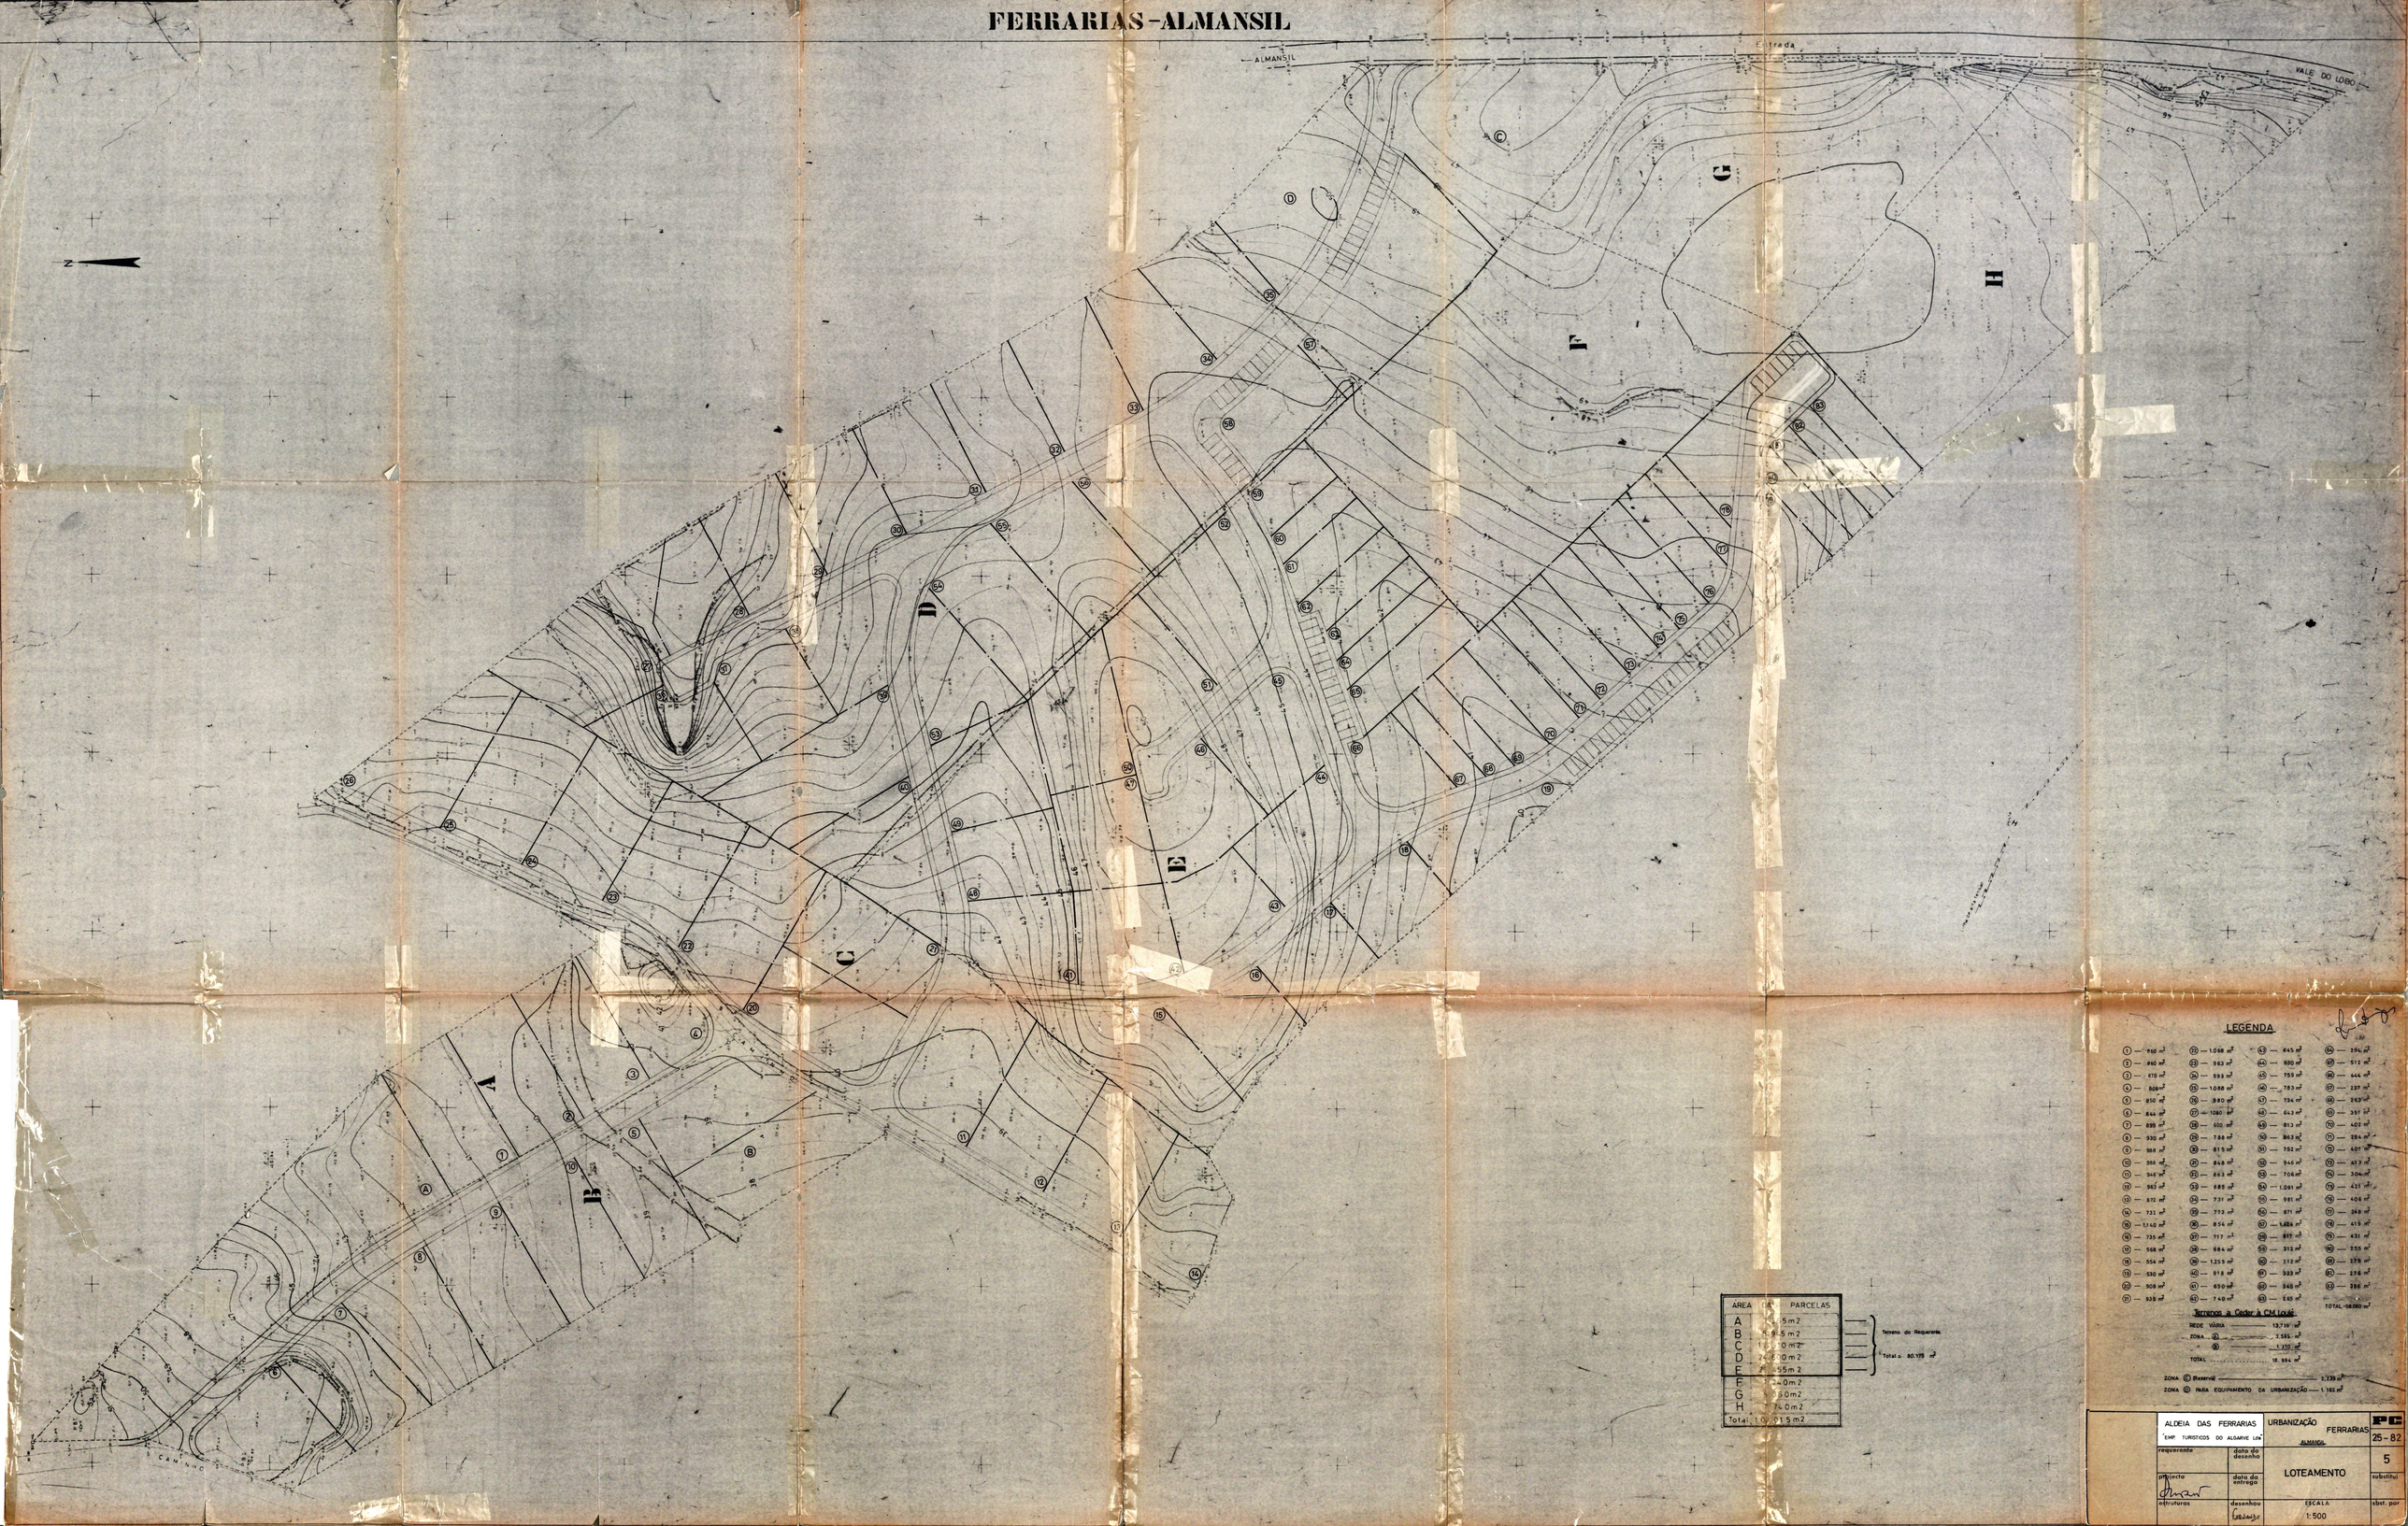

ÁREA	[illegible]	PARCELAS
A	[illegible]	[illegible]5 m2
B	[illegible]	[illegible]5 m2
C	[illegible]	[illegible]0 m2
D	[illegible]	[illegible]0 m2
E	[illegible]	[illegible]55 m2
F	[illegible]	[illegible]4 0 m2
G	[illegible]	[illegible]0 m2
H	[illegible]	[illegible]4 0 m2
Total	[illegible]	[illegible]1 5 m2

Terreno do Requerente

Total = 80.175 m²

LEGENDA

1 — 860 m²	22 — 1.068 m²	43 — 645 m²	64 — 294 m²
2 — 860 m²	23 — 963 m²	44 — 690 m²	65 — 512 m²
3 — 870 m²	24 — 993 m²	45 — 759 m²	66 — 444 m²
4 — 808 m²	25 — 1.088 m²	46 — 783 m²	67 — 237 m²
5 — 850 m²	26 — 980 m²	47 — 734 m²	68 — 263 m²
6 — 844 m²	27 — 1080 m²	48 — 643 m²	69 — 391 m²
7 — 899 m²	28 — 600 m²	49 — 813 m²	70 — 402 m²
8 — 930 m²	29 — 788 m²	50 — 863 m²	71 — 294 m²
9 — 988 m²	30 — 815 m²	51 — 752 m²	72 — 407 m²
10 — 988 m²	31 — 848 m²	52 — 946 m²	73 — 413 m²
11 — 945 m²	32 — 863 m²	53 — 706 m²	74 — 304 m²
12 — 963 m²	33 — 885 m²	54 — 1.091 m²	75 — 421 m²
13 — 872 m²	34 — 731 m²	55 — 981 m²	76 — 406 m²
14 — 732 m²	35 — 773 m²	56 — 871 m²	77 — 248 m²
15 — 1.140 m²	36 — 854 m²	57 — 1.424 m²	78 — 419 m²
16 — 735 m²	37 — 717 m²	58 — 817 m²	79 — 431 m²
17 — 568 m²	38 — 684 m²	59 — 312 m²	80 — 255 m²
18 — 554 m²	39 — 1.255 m²	60 — 212 m²	81 — 278 m²
19 — 530 m²	40 — 918 m²	61 — 333 m²	82 — 276 m²
20 — 908 m²	41 — 650 m²	62 — 345 m²	83 — 286 m²
21 — 939 m²	42 — 740 m²	63 — 265 m²	TOTAL - 58.080 m²

Terrenos a Ceder à CM Loulé

REDE VÁRIA	13.719 m²
ZONA Ⓐ	3.585 m²
" Ⓑ	1.370 m²
TOTAL	18.694 m²

ZONA Ⓒ Reservas — 2.239 m²

ZONA Ⓓ PARA EQUIPAMENTO DA URBANIZAÇÃO — 1.162 m²

ALDEIA DAS FERRARIAS "EMP. TURISTICOS DO ALGARVE Lda"		URBANIZAÇÃO FERRARIAS ALMANSIL	PC 25 - 82
requerente	data do desenho	LOTEAMENTO	5
projecto	data da entrega		substitui
estruturas	desenhou	ESCALA 1:500	subst. por