
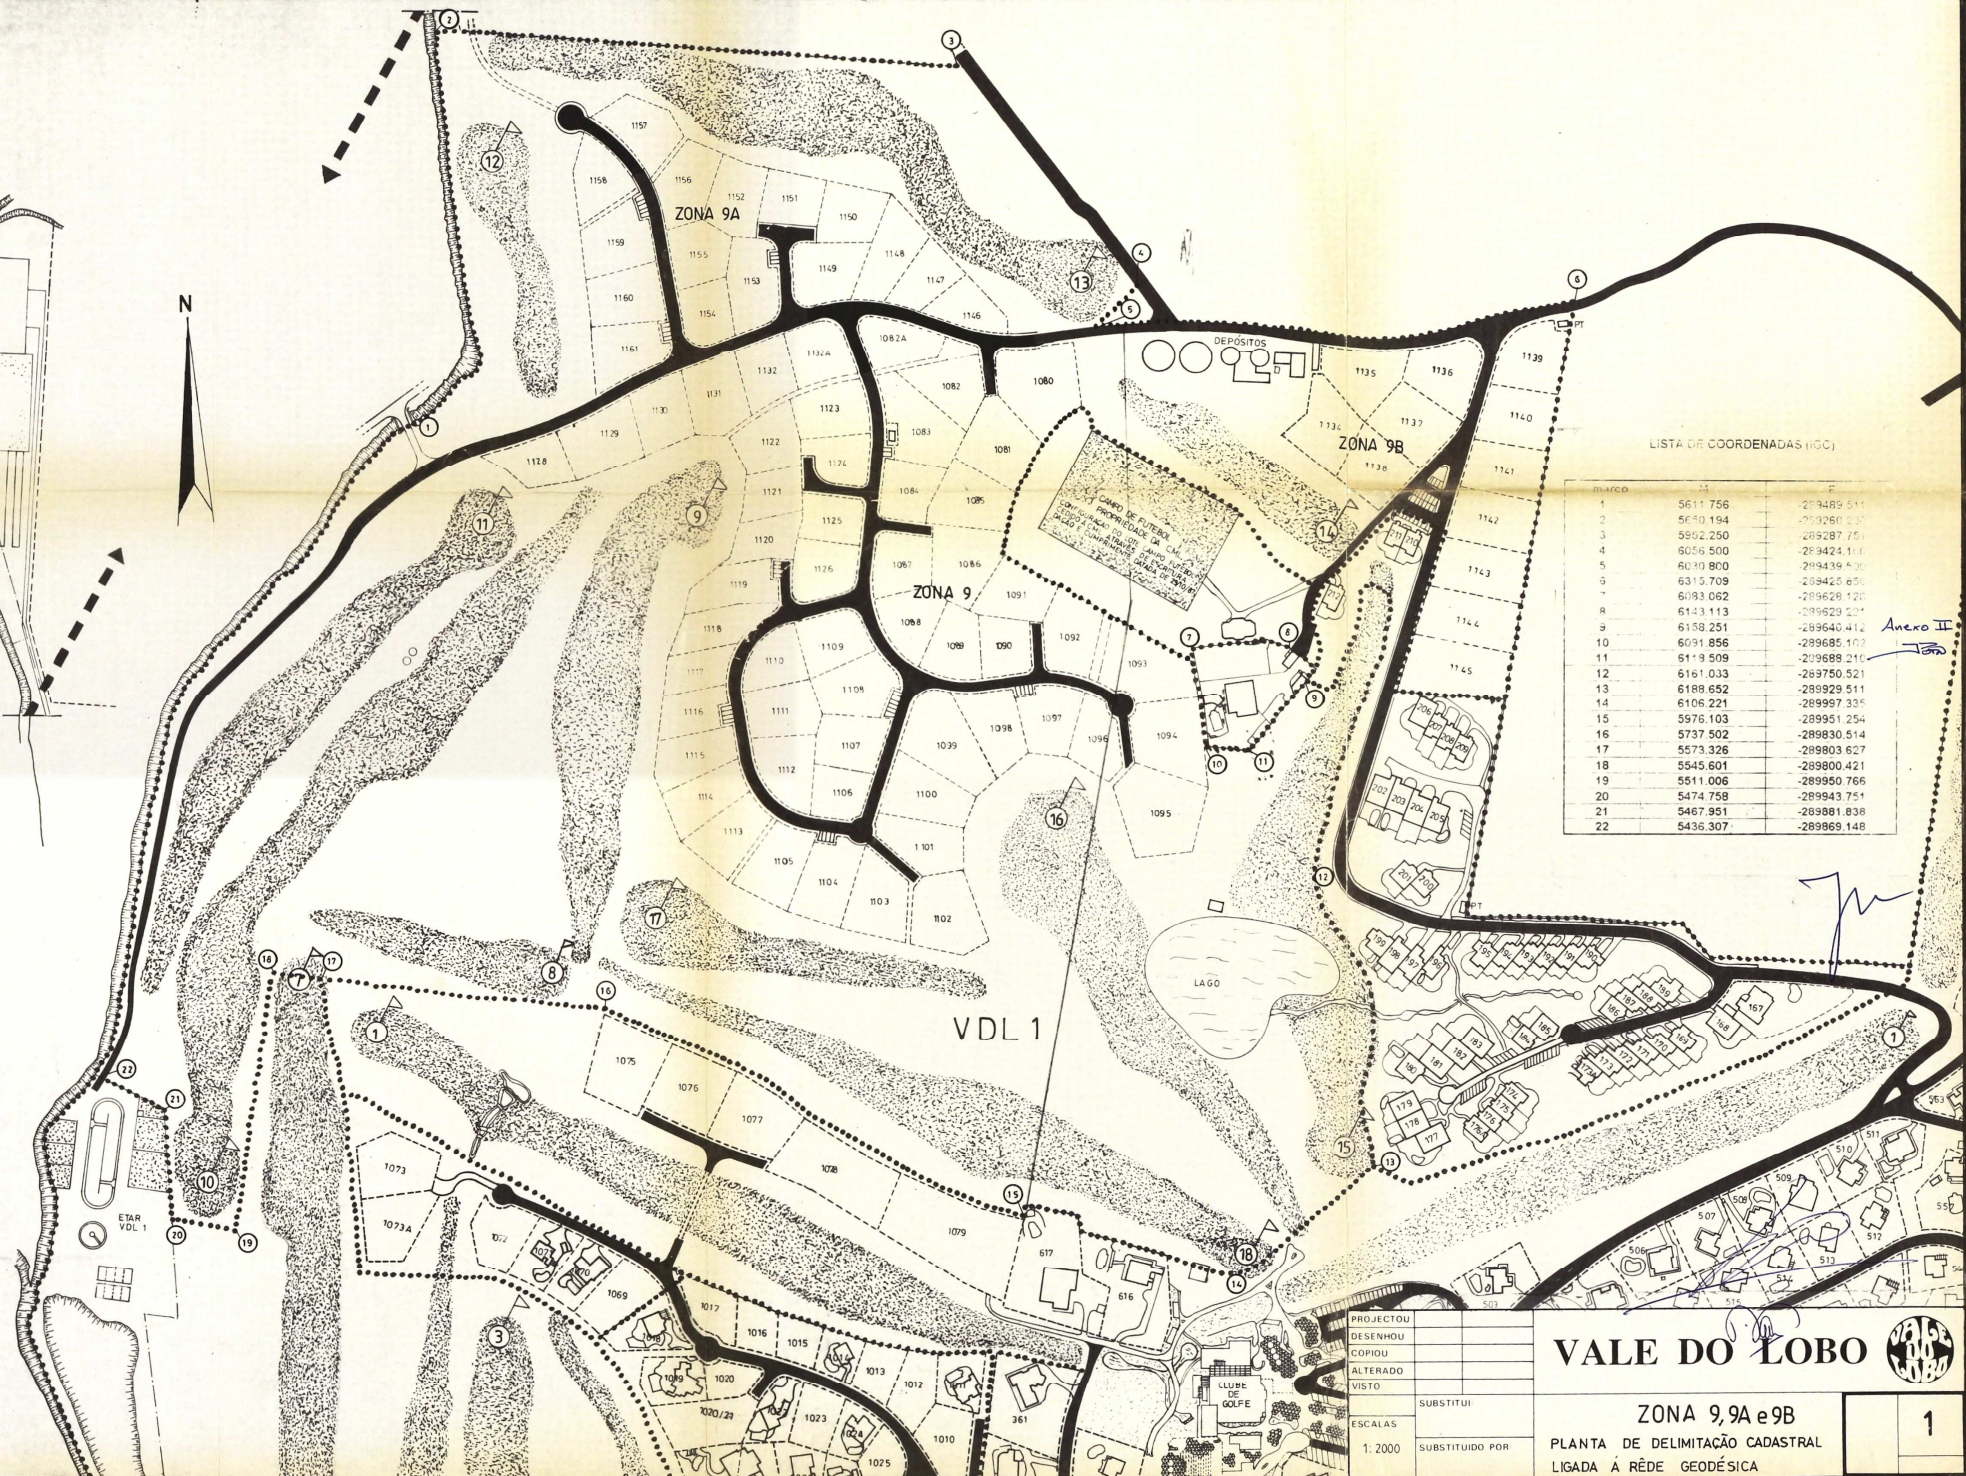


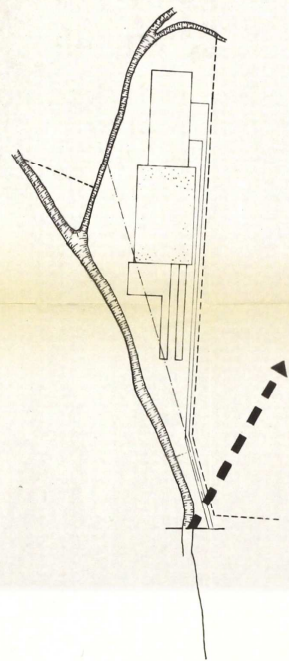

LISTA DE COORDENADAS (m)

ALICHA	1	2	3	4	5	6	7	8	9	10	11	12	13	14	15	16	17	18	19	20	21	22
	5611.756	5650.194	5692.250	6056.500	6030.800	6315.709	6093.062	6143.113	6158.251	6091.856	6113.509	6161.033	6189.652	6106.221	5976.103	5737.502	5573.326	5545.601	5511.006	5474.758	5467.951	5436.307
	-289489.511	-289260.032	-289287.751	-289424.116	-289439.436	-289428.656	-289628.120	-289529.224	-289546.412	-289695.193	-289689.210	-289750.521	-289929.511	-289997.335	-289951.254	-289830.514	-289803.627	-289800.421	-289950.765	-289943.751	-289881.838	-289869.148

Anexo II

PROJECTOU	
DESENHOU	
COPIOU	
ALTERADO	
VISTO	
SUBSTITUI	
ESCALAS	
1:2000	SUBSTITUIDO POR

VALE DO LOBO

ZONA 9, 9A e 9B

PLANTA DE DELIMITAÇÃO CADASTRAL
LIGADA À REDE GEODÉSICA

